


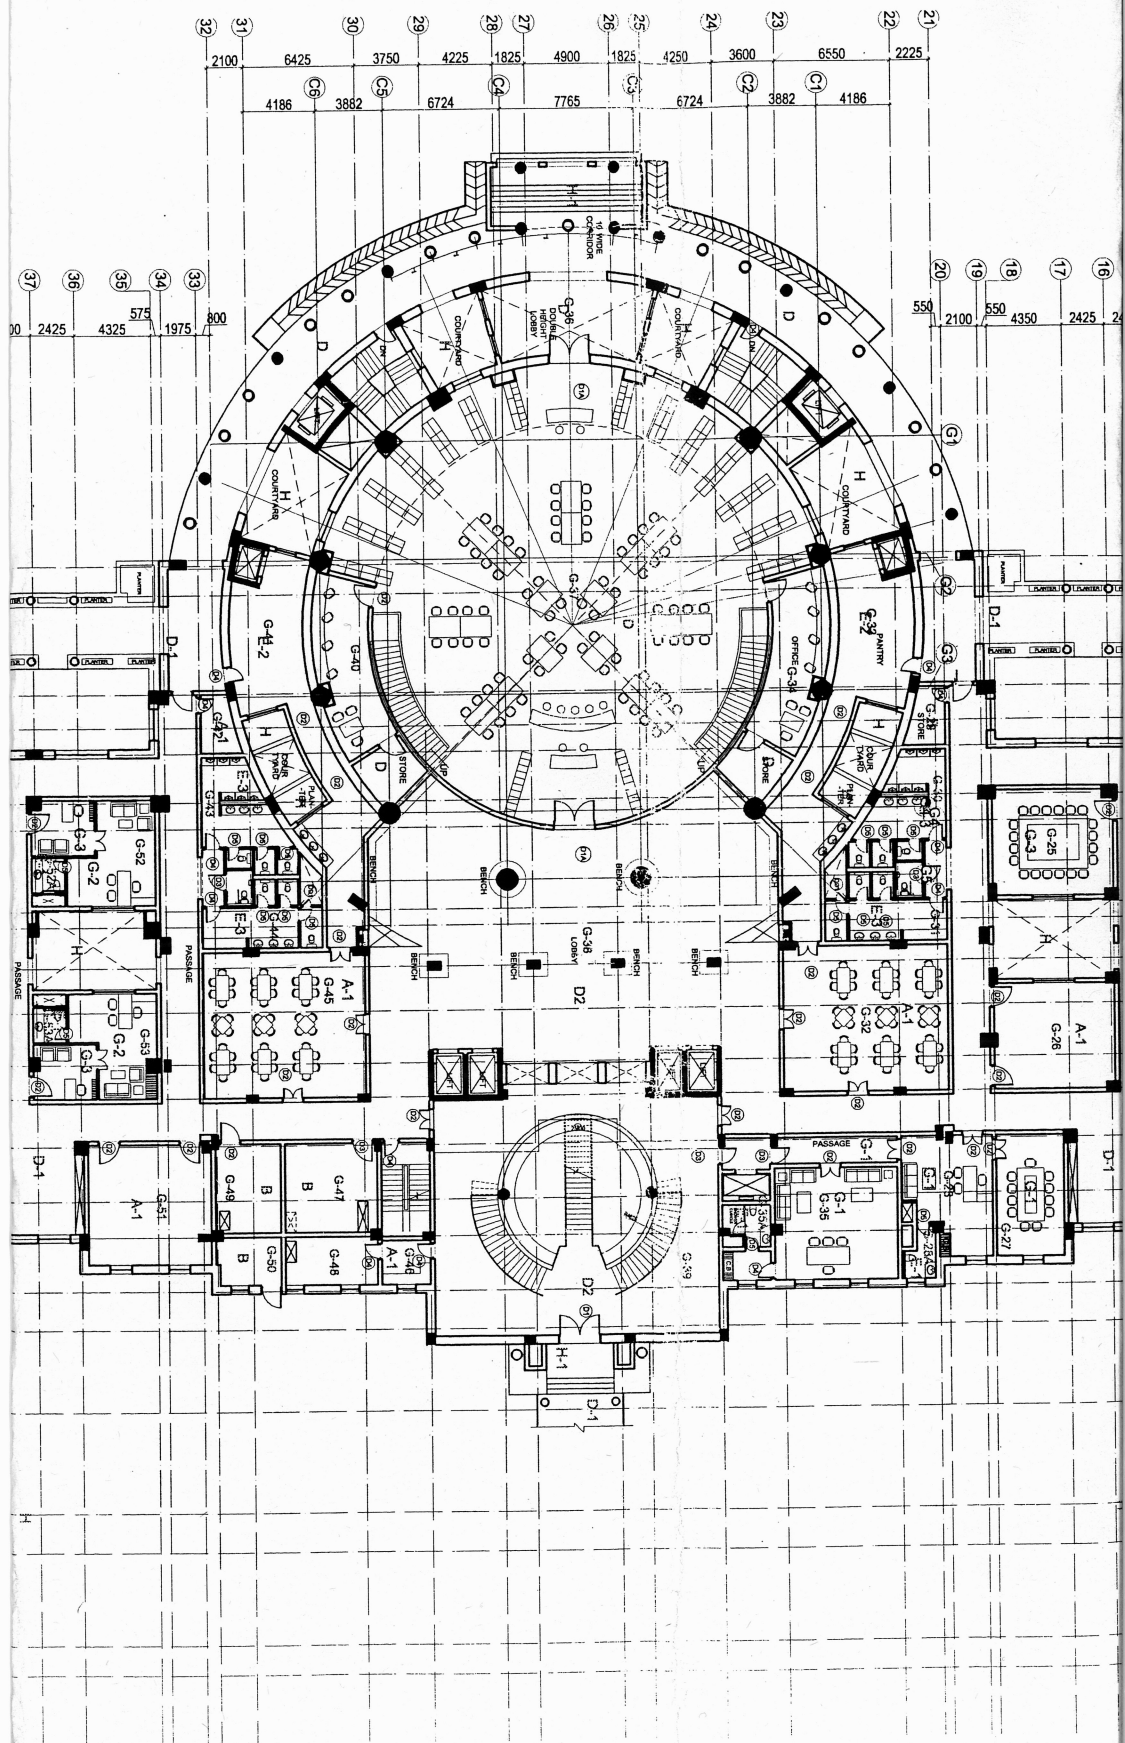

4 ROOM 2 PLAN

